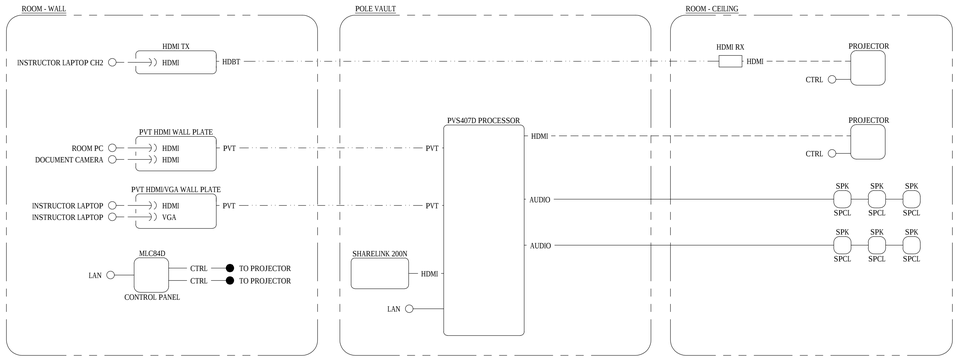

1

SPECIAL CLASSROOM - FORUM

SCALE: NONE

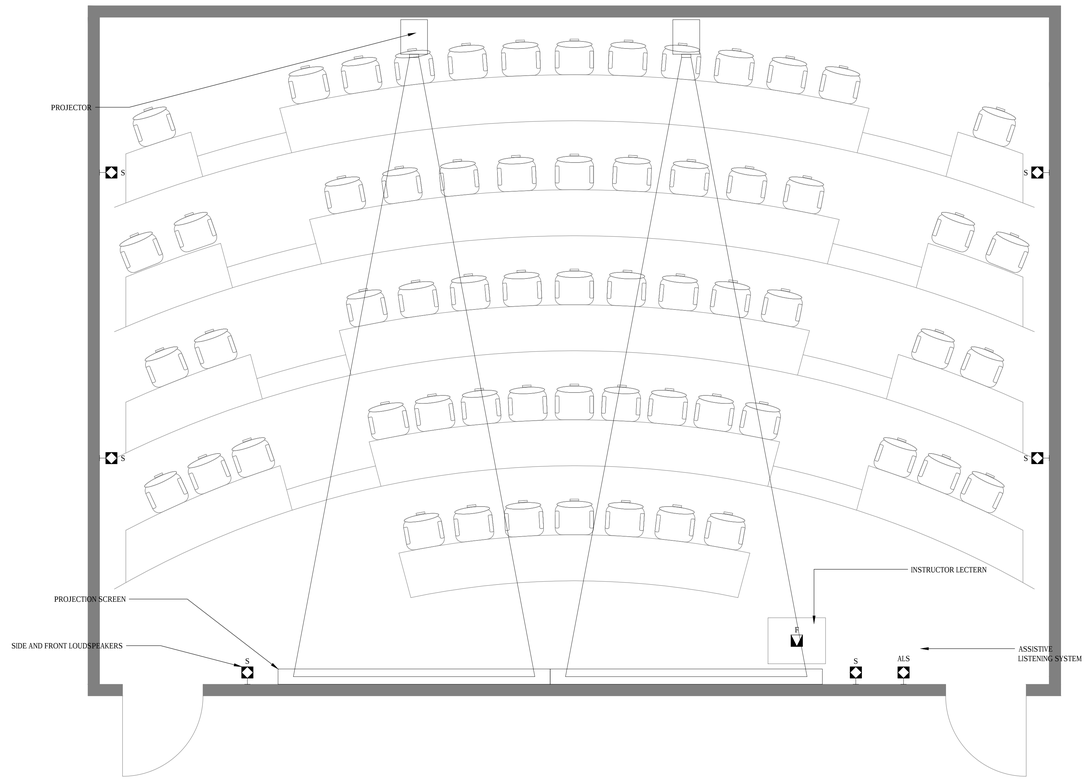

2

FORUM LAYOUT

SCALE: 3/8" = 1' - 0"

FUNCTIONAL LEGEND

ANALOG VIDEO

AUDIO

DIGITAL VIDEO

DATA

CONTROL

CABLE CONTINUATION — TO EQUIPMENT — FROM EQUIPMENT

LOCATION

EQUIPMENT GROUPING BORDER

PCCD SMART CLASSROOMS

PERALTA CCD
OAKLAND
-
OAKLAND, CA 94612

CONSULTANT

TEECOM
1333 Broadway, Suite 601
Oakland, CA 94612
510-337-2800
510-337-2804 fax
www.teecom.com

SEAL AND SIGNATURE

CONFIDENTIALITY

TEECOM has undertaken considerable measures to protect the confidentiality of its proprietary information. This document contains information that is the confidential and proprietary property of TEECOM and may not be copied, published, or disclosed to others, or used for any other purpose than review by consent, without the express written consent of an authorized officer of TEECOM. This document must be kept in a file designated as "TEECOM" and kept confidential when not being reviewed as result of consent.

COPYRIGHT 1997-2013 TEECOM, ALL RIGHTS RESERVED.

KEY PLAN

GENERAL NOTES

NOT FOR CONSTRUCTION

REVISIONS

SHEET TITLE

SMART CLASSROOM
AV SYSTEMS
PHASE 2
FORUM

ISSUANCE

FOR RFP

SCALE

AS NOTED

DRAWN BY

CM

CHECKED BY

GL

PROJECT NO

17291

DATE

MARCH 2018

SHEET NUMBER

AV1.5

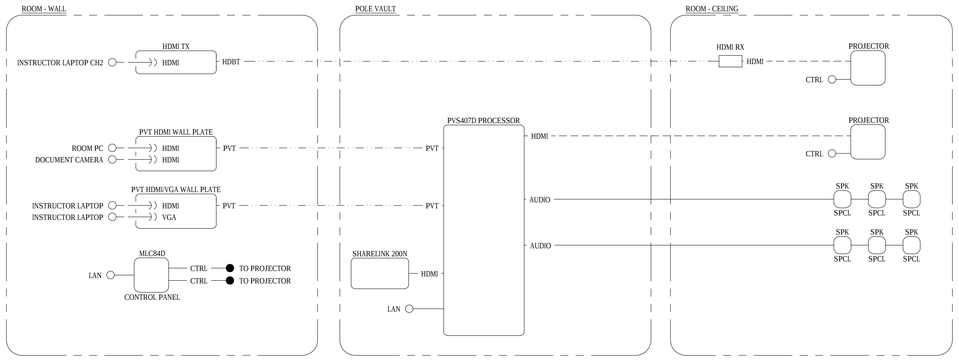

1 SPECIAL CLASSROOM - TECH LABS

SCALE: NONE

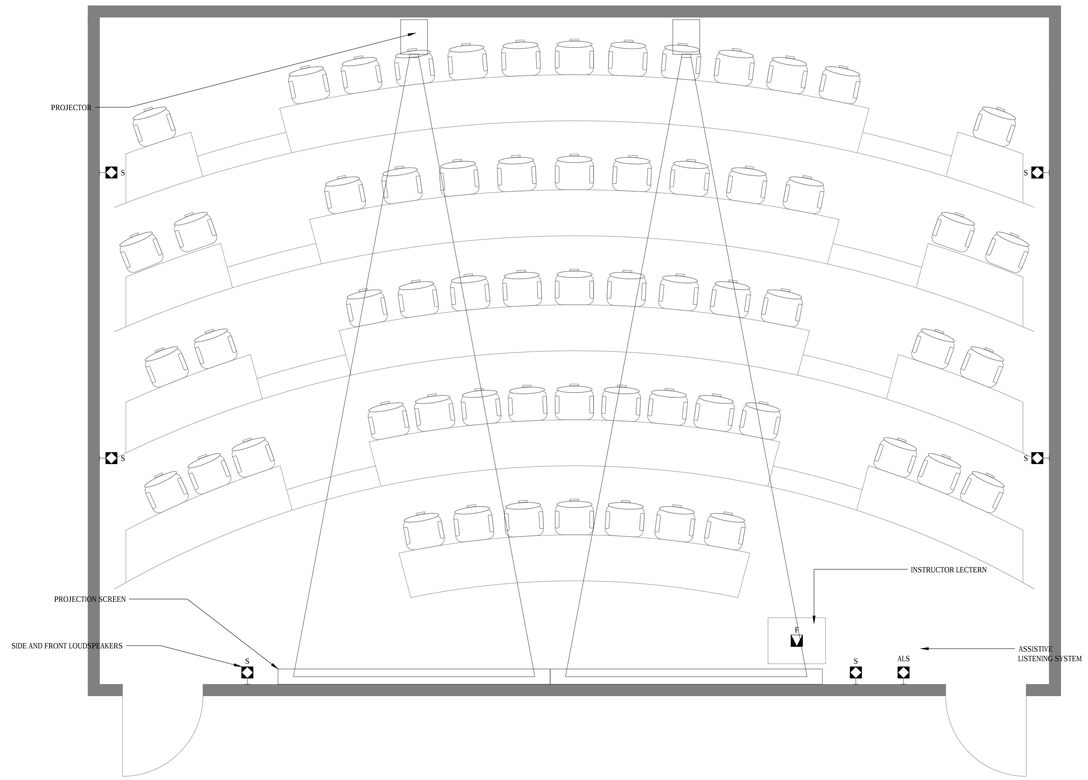

2 TECH LABS LAYOUT

SCALE: 3/8" = 1' - 0"

FUNCTIONAL LEGEND

ANALOG VIDEO

AUDIO

DIGITAL VIDEO

DATA

CONTROL

CABLE CONTINUATION — TO EQUIPMENT — FROM EQUIPMENT

LOCATION

EQUIPMENT GROUPING BORDER

PCCD SMART CLASSROOMS

PERALTA CCD
OAKLAND
-
OAKLAND, CA 94612

CONSULTANT

TEECOM
1333 Broadway, Suite 601
Oakland, CA 94612
510-337-2800
510-337-2804 fax
www.teecom.com

SEAL AND SIGNATURE

CONFIDENTIALITY

TEECOM has undertaken considerable measures to protect the confidentiality of its proprietary information. This document contains information that is the confidential and proprietary property of TEECOM and may not be copied, published, or disclosed to others, or used for any other purpose than review by consent, without the express written consent of an authorized officer of TEECOM. This document must be kept in a file designated as "TEECOM" and kept confidential when not being reviewed as result of consent.

COPYRIGHT 1997-2013 TEECOM, ALL RIGHTS RESERVED.

KEY PLAN

GENERAL NOTES

NOT FOR CONSTRUCTION

REVISIONS

SHEET TITLE

SMART CLASSROOM
AV SYSTEMS
PHASE 2
TECH LABS

ISSUANCE

FOR RFP

SCALE

AS NOTED

DRAWN BY

CM

CHECKED BY

GL

PROJECT NO

17291

DATE

MARCH 2018

SHEET NUMBER

AV1.7

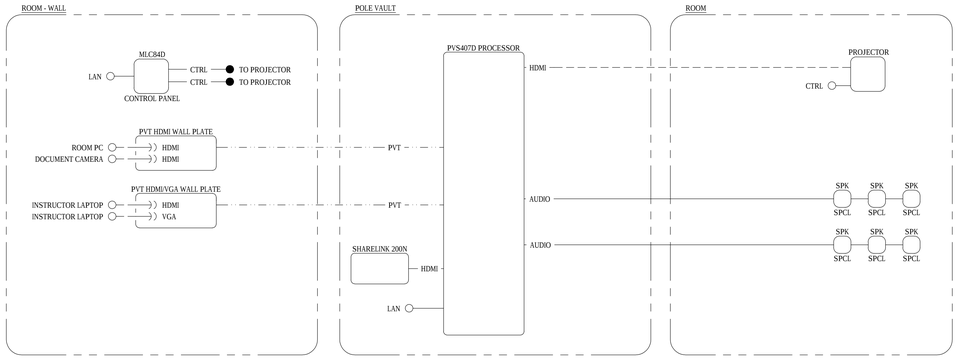

1 SPECIAL CLASSROOM - THEATER

SCALE: NONE

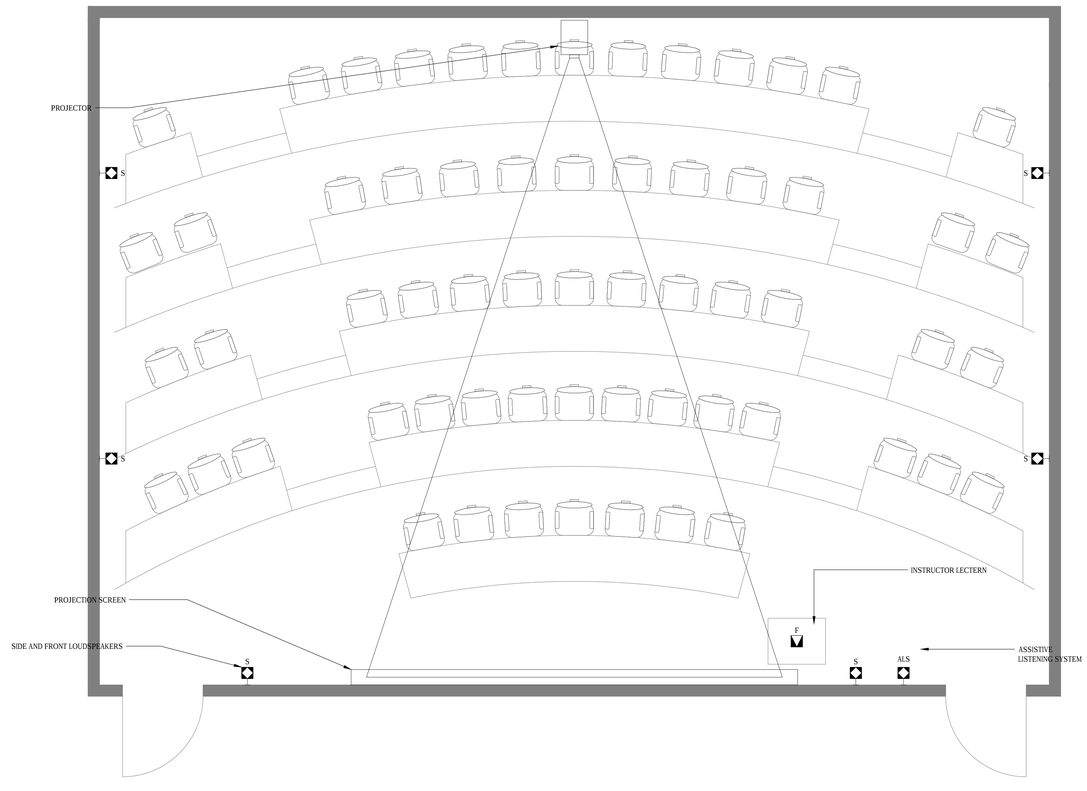

2 THEATER LAYOUT

SCALE: 3/8" = 1' - 0"

FUNCTIONAL LEGEND

ANALOG VIDEO

AUDIO

DIGITAL VIDEO

DATA

CONTROL

CABLE CONTINUATION — TO EQUIPMENT — FROM EQUIPMENT

LOCATION

EQUIPMENT GROUPING BORDER

PCCD SMART CLASSROOMS

PERALTA CCD
OAKLAND
-
OAKLAND, CA 94612

CONSULTANT

TEECOM
1333 Broadway, Suite 601
Oakland, CA 94612
510-337-2800
510-337-2804 fax
www.teecom.com

SEAL AND SIGNATURE

CONFIDENTIALITY

TEECOM has undertaken considerable measures to protect the confidentiality of its proprietary information. This document contains information that is the confidential and proprietary property of TEECOM and may not be copied, published, or disclosed to others, or used for any other purpose than review by consent, without the express written consent of an authorized officer of TEECOM. This document must be kept in a file designated as "TEECOM" and kept confidential when not being reviewed as result of consent.

COPYRIGHT 1997-2013 TEECOM, ALL RIGHTS RESERVED.

KEY PLAN

GENERAL NOTES

NOT FOR CONSTRUCTION

REVISIONS

SHEET TITLE

SMART CLASSROOM
AV SYSTEMS
PHASE 2
THEATER

ISSUANCE

FOR RFP

SCALE

AS NOTED

DRAWN BY

CM

CHECKED BY

GL

PROJECT NO

17291

DATE

MARCH 2018

SHEET NUMBER

AV1.6

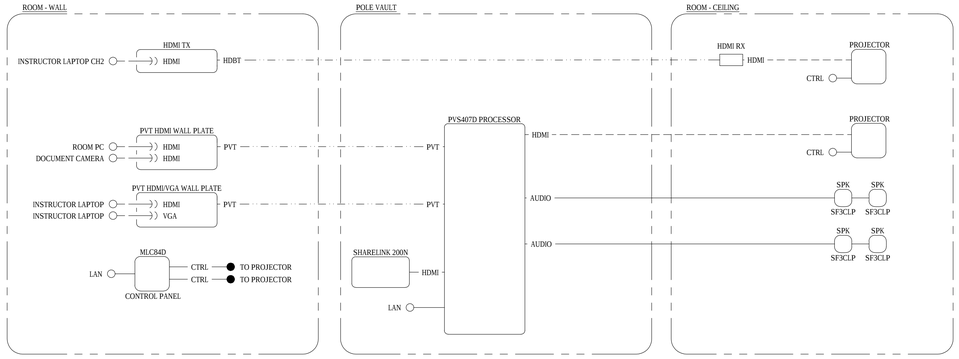

1 TYPE 1 - DUAL PROJECTOR, EXTENDED DESKTOP

SCALE: NONE

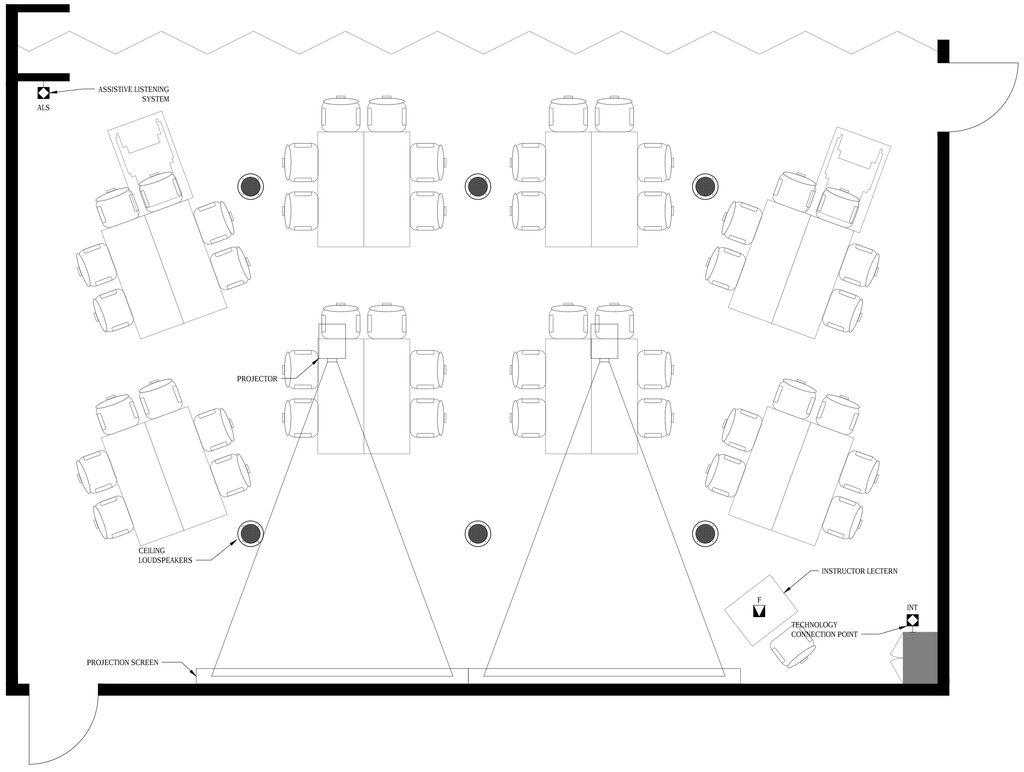

2 TYPE 1 LAYOUT

SCALE: 3/8" = 1' - 0"

FUNCTIONAL LEGEND

ANALOG VIDEO

AUDIO

DIGITAL VIDEO

DATA

CONTROL

CABLE CONTINUATION — TO EQUIPMENT — FROM EQUIPMENT

EQUIPMENT GROUPING BORDER — LOCATION

PCCD SMART CLASSROOMS

PERALTA CCD
OAKLAND
-
OAKLAND, CA 94612

CONSULTANT

TEECOM
1333 Broadway, Suite 601
Oakland, CA 94612
510-337-2800
510-337-2804 fax
www.teecom.com

SEAL AND SIGNATURE

CONFIDENTIALITY

TEECOM has undertaken considerable measures to protect the confidentiality of its proprietary information. This document contains information that is the confidential and proprietary property of TEECOM and may not be copied, published, or disclosed to others, or used for any other purpose than review by consent, without the express written consent of an authorized officer of TEECOM. This document must be kept in a file designated as "TEECOM" and kept confidential when not being reviewed as result of consent.

COPYRIGHT 1997-2013 TEECOM, ALL RIGHTS RESERVED.

KEY PLAN

GENERAL NOTES

NOT FOR CONSTRUCTION

REVISIONS

SHEET TITLE

SMART CLASSROOM
AV SYSTEMS
PHASE 2
TYPE 1 LAYOUT

ISSUANCE

FOR RFP

SCALE

AS NOTED

DRAWN BY

CM

CHECKED BY

GL

PROJECT NO

17291

DATE

MARCH 2018

SHEET NUMBER

AV1.1

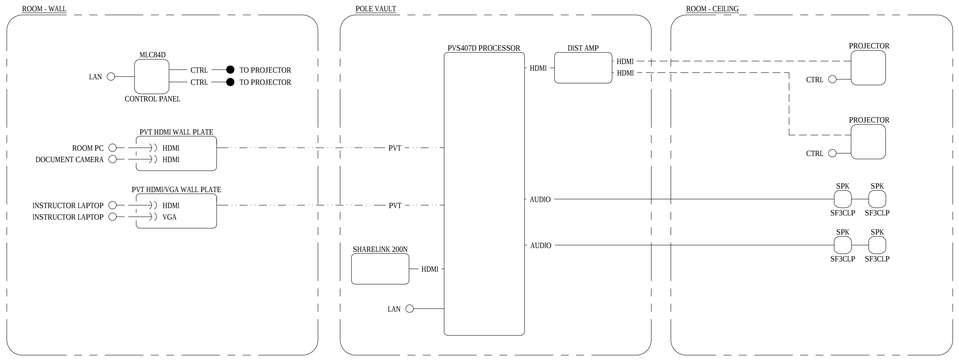

1 TYPE 2 - DUAL PROJECTOR, MIRRORED IMAGE

SCALE: NONE

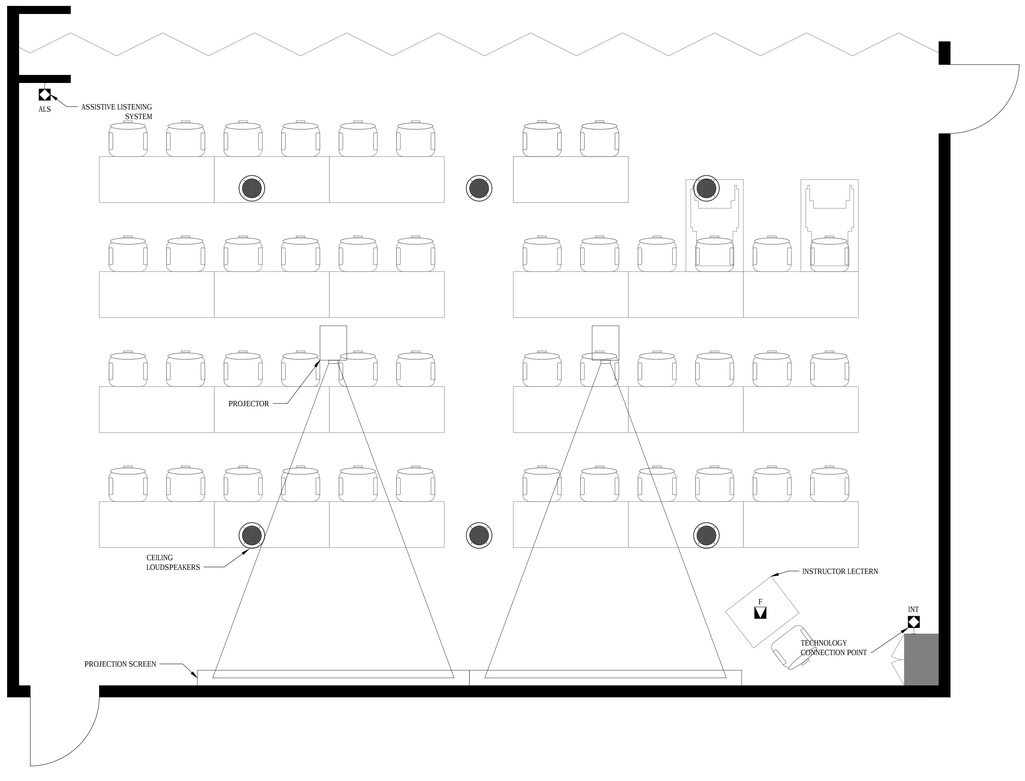

2 TYPE 2 LAYOUT

SCALE: 3/8" = 1' - 0"

FUNCTIONAL LEGEND

ANALOG VIDEO

AUDIO

DIGITAL VIDEO

DATA

CONTROL

CABLE CONTINUATION — TO EQUIPMENT — FROM EQUIPMENT

LOCATION

EQUIPMENT GROUPING BORDER

PCCD SMART CLASSROOMS

PERALTA CCD
OAKLAND
-
OAKLAND, CA 94612

CONSULTANT

TEECOM
1333 Broadway, Suite 601
Oakland, CA 94612
510-337-2800
510-337-2804 fax
www.teecom.com

SEAL AND SIGNATURE

CONFIDENTIALITY

TEECOM has undertaken considerable measures to protect the confidentiality of its proprietary information. This document contains information that is the confidential and proprietary property of TEECOM and may not be copied, published, or disclosed to others, or used for any other purpose than review by consent, without the express written consent of an authorized officer of TEECOM. This document must be kept in a file designated as "TEECOM" and kept confidential when not being reviewed as result of consent.

COPYRIGHT 1997-2013 TEECOM, ALL RIGHTS RESERVED.

KEY PLAN

GENERAL NOTES

NOT FOR CONSTRUCTION

REVISIONS

SHEET TITLE

SMART CLASSROOM
AV SYSTEMS
PHASE 2
TYPE 2 LAYOUT

ISSUANCE
FOR RFP

SCALE
AS NOTED

DRAWN BY
CM

CHECKED BY
GL

PROJECT NO
17291

DATE
MARCH 2018

SHEET NUMBER
AV1.2

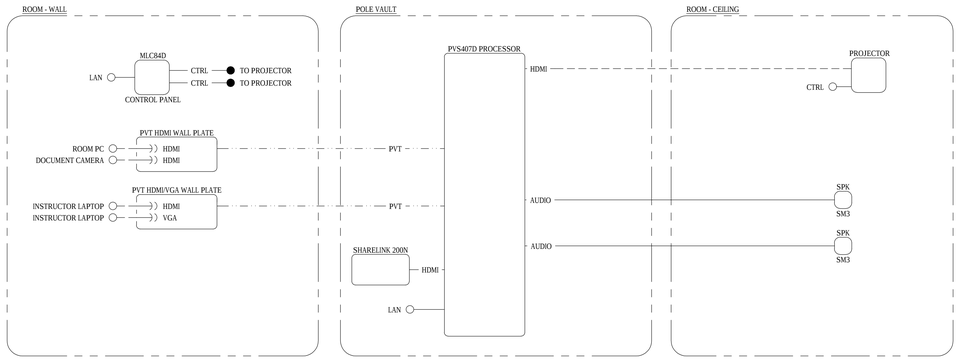

1 TYPE 3 - SINGLE PROJECTOR, WALL-MOUNTED SPK

SCALE: NONE

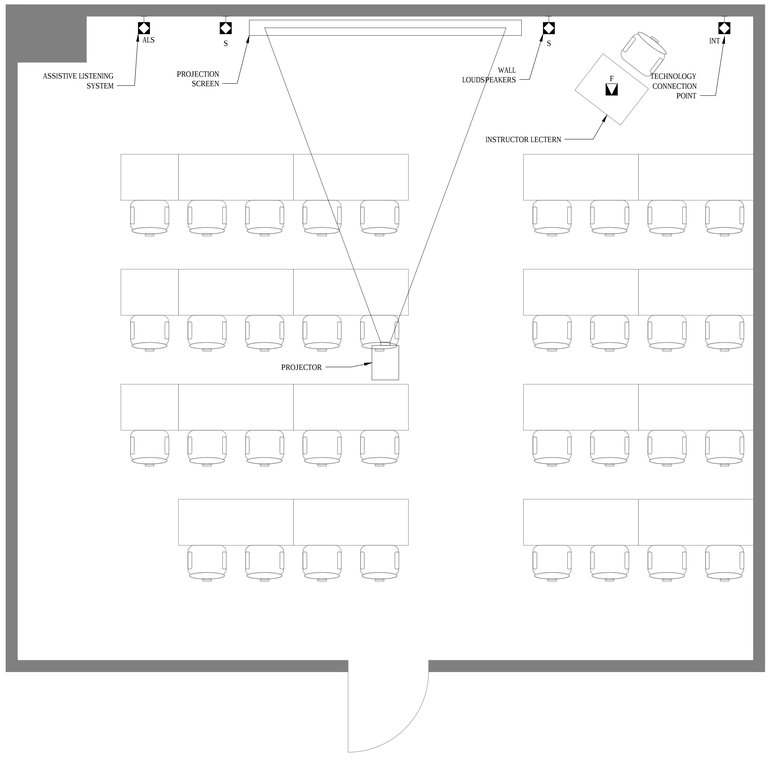

2 TYPE 3 LAYOUT

SCALE: 3/8" = 1' - 0"

FUNCTIONAL LEGEND

ANALOG VIDEO

AUDIO

DIGITAL VIDEO

DATA

CONTROL

CABLE CONTINUATION — TO EQUIPMENT — FROM EQUIPMENT

LOCATION

EQUIPMENT GROUPING BORDER

PCCD SMART CLASSROOMS

PERALTA CCD
OAKLAND
-
OAKLAND, CA 94612

CONSULTANT

TEECOM
1333 Broadway, Suite 601
Oakland, CA 94612
510-337-2800
510-337-2804 fax
www.teecom.com

SEAL AND SIGNATURE

CONFIDENTIALITY

TEECOM has undertaken considerable measures to protect the confidentiality of its proprietary information. This document contains information that is the confidential and proprietary property of TEECOM and may not be copied, published, or disclosed to others, or used for any other purpose than review by consent, without the express written consent of an authorized officer of TEECOM. This document must be kept in a file designated as "TEECOM" and kept confidential when not being reviewed as result of consent.

COPYRIGHT 1997-2013 TEECOM, ALL RIGHTS RESERVED.

KEY PLAN

GENERAL NOTES

NOT FOR CONSTRUCTION

REVISIONS

SHEET TITLE

SMART CLASSROOM
AV SYSTEMS
PHASE 2
TYPE 3 LAYOUT

ISSUANCE
FOR RFP

SCALE
AS NOTED

DRAWN BY
CM

CHECKED BY
GL

PROJECT NO
17291

DATE
MARCH 2018

SHEET NUMBER
AV1.3

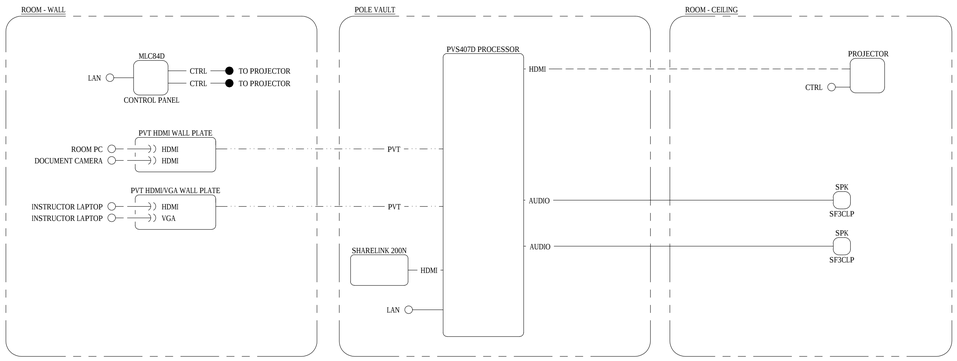

1 TYPE 4 - SINGLE PROJECTOR, CEILING SPK

SCALE: NONE

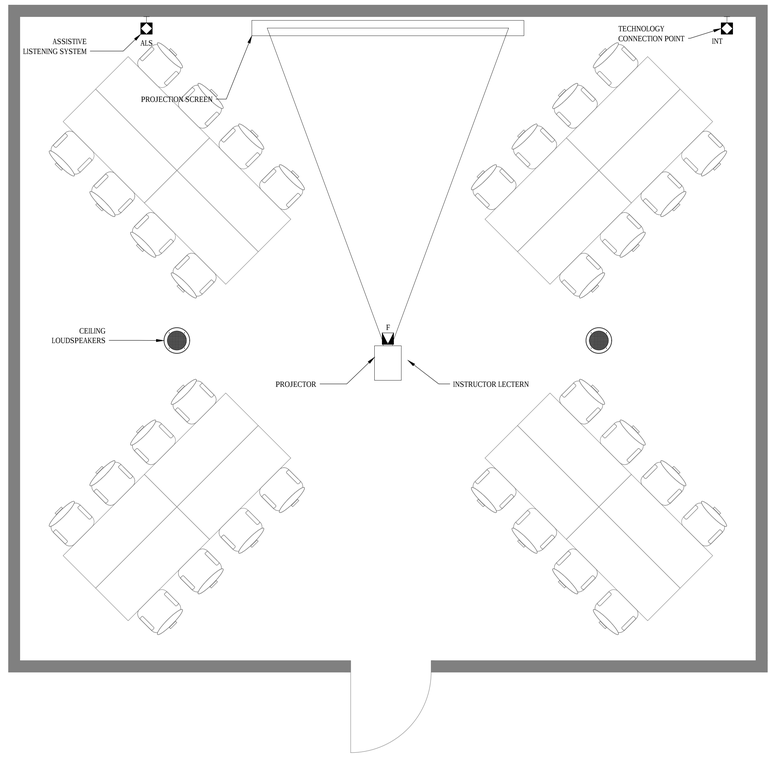

2 TYPE 4 LAYOUT

SCALE: 3/8" = 1' - 0"

FUNCTIONAL LEGEND

ANALOG VIDEO

AUDIO

DIGITAL VIDEO

DATA

CONTROL

CABLE CONTINUATION — TO EQUIPMENT — FROM EQUIPMENT

LOCATION

EQUIPMENT GROUPING BORDER

PCCD SMART CLASSROOMS

PERALTA CCD
OAKLAND
-
OAKLAND, CA 94612

CONSULTANT

TEECOM
1333 Broadway, Suite 601
Oakland, CA 94612
510-337-2800
510-337-2804 fax
www.teecom.com

SEAL AND SIGNATURE

CONFIDENTIALITY

TEECOM has undertaken considerable measures to protect the confidentiality of its proprietary information. This document contains information that is the confidential and proprietary property of TEECOM and may not be copied, published, or disclosed to others, or used for any other purpose than review by consent, without the express written consent of an authorized officer of TEECOM. This document must be kept in a file designated as "TEECOM" and kept confidential when not being reviewed as result of consent.

COPYRIGHT 1997-2013 TEECOM, ALL RIGHTS RESERVED.

KEY PLAN

GENERAL NOTES

NOT FOR CONSTRUCTION

REVISIONS

SHEET TITLE

SMART CLASSROOM
AV SYSTEMS
PHASE 2
TYPE 4 LAYOUT

ISSUANCE
FOR RFP

SCALE
AS NOTED

DRAWN BY
CM

CHECKED BY
GL

PROJECT NO
17291

DATE
MARCH 2018

SHEET NUMBER
AV1.4